
DARFIELD — KITSET WORKSHOP WITH END LEAN-TO

PROPOSED KITSET SHED SITE ADDRESS

WORKSHOP & STORE

DRAWING INDEX

NUMBER	DRAWING NAME
G000	COVER
A100	SITE PLAN
A101	FLOOR PLAN — ALL BUILDINGS
A102	ROOF LAYOUT — ALL BUILDINGS
A103	ELEVATIONS — FRONT & REAR
A104	ELEVATIONS — LEFT & RIGHT
A105	ROOF DRAINAGE & PLUMBING SCHEDULE

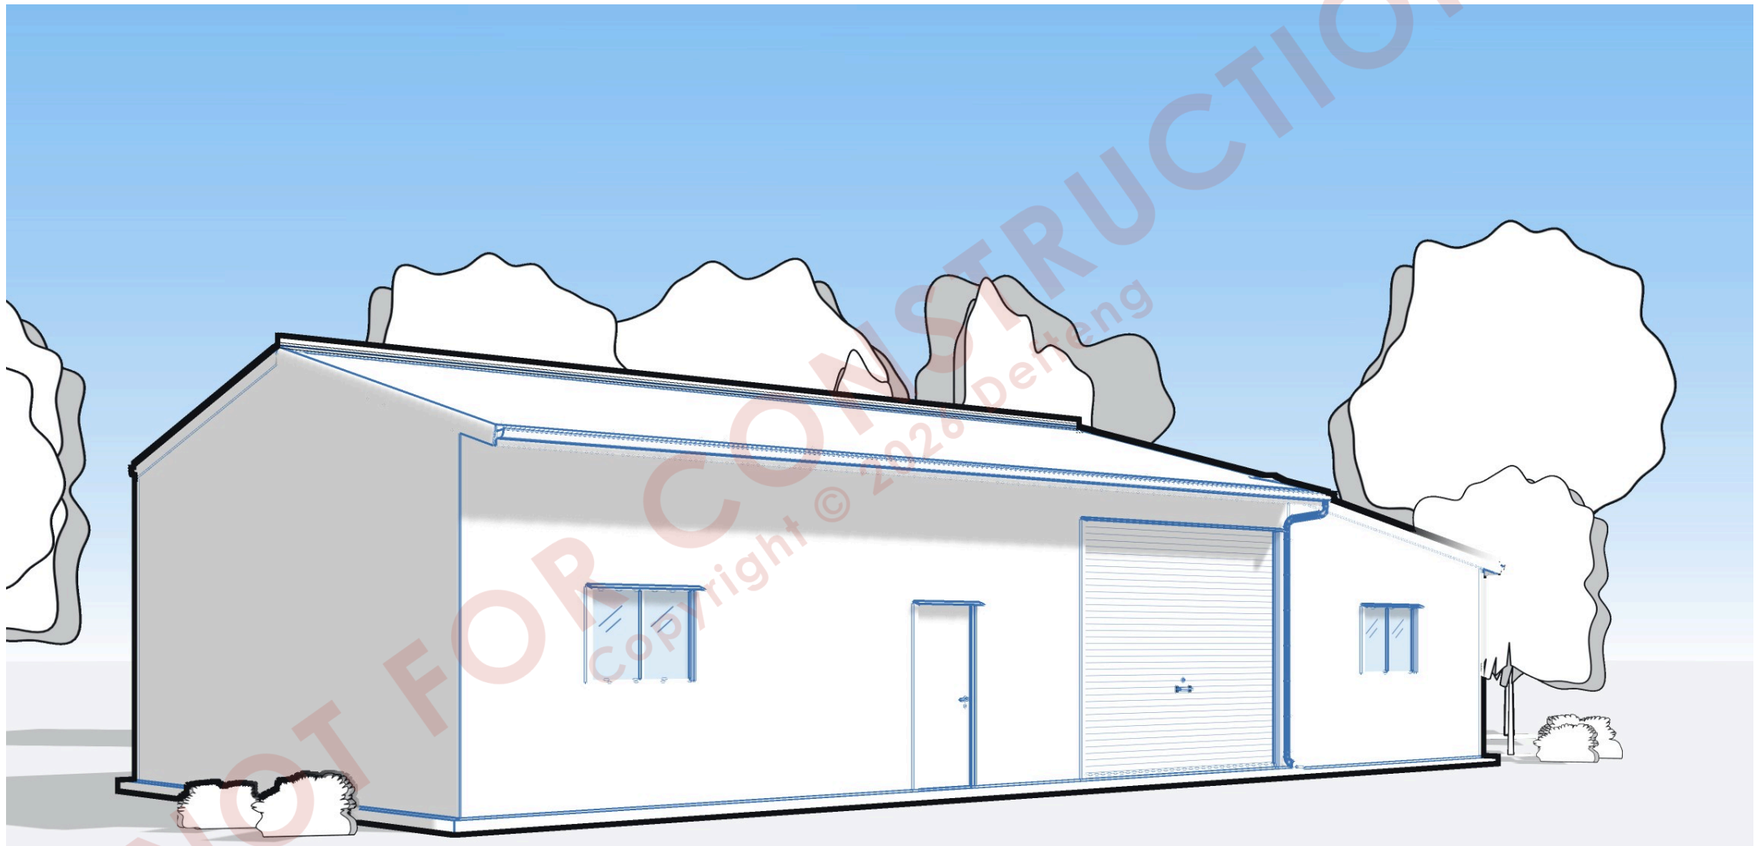

FOR ILLUSTRATION PURPOSE ONLY

NOT FOR CONSTRUCTION

These are preliminary drawings, prepared to show the concept only. They are not for construction, building consent or pricing, and are not to be relied on until issued for construction by Defteng Ltd.

All design concepts, drawings, and documentation are the copyright of Defteng Ltd. Unauthorized use, reproduction, or distribution in part or full without written consent constitutes an infringement of copyright.
© 2026 Defteng Ltd | All rights reserved

Copyright © 2026 Defteng Ltd

defteng®
Efficacy Unbound

All design concepts, planning and documentation are the Copyright of Defteng Ltd, using or copying information in part or full without written permission constitutes an infringement of copyright.
Copyright © 2026 Defteng Ltd | All rights reserved.

Project Name:
DARFIELD — KITSET WORKSHOP WITH END LEAN-TO

Site Address:
PROPOSED KITSET SHED SITE ADDRESS

Building Type:
WORKSHOP & STORE

REV.	AMENDMENTS	DATE
1	Preliminary Drawings	06/11/2026

Drawn:
Abdullah Nazir

Project ID:
DEFLO-911-8462190

Revision:
1

Project Status:
Preliminary Drawings


Date:
06/11/2026

Scale @A3:
NTS

Drawing Title:
COVER

G000

6/11/2026 1:39:55 am

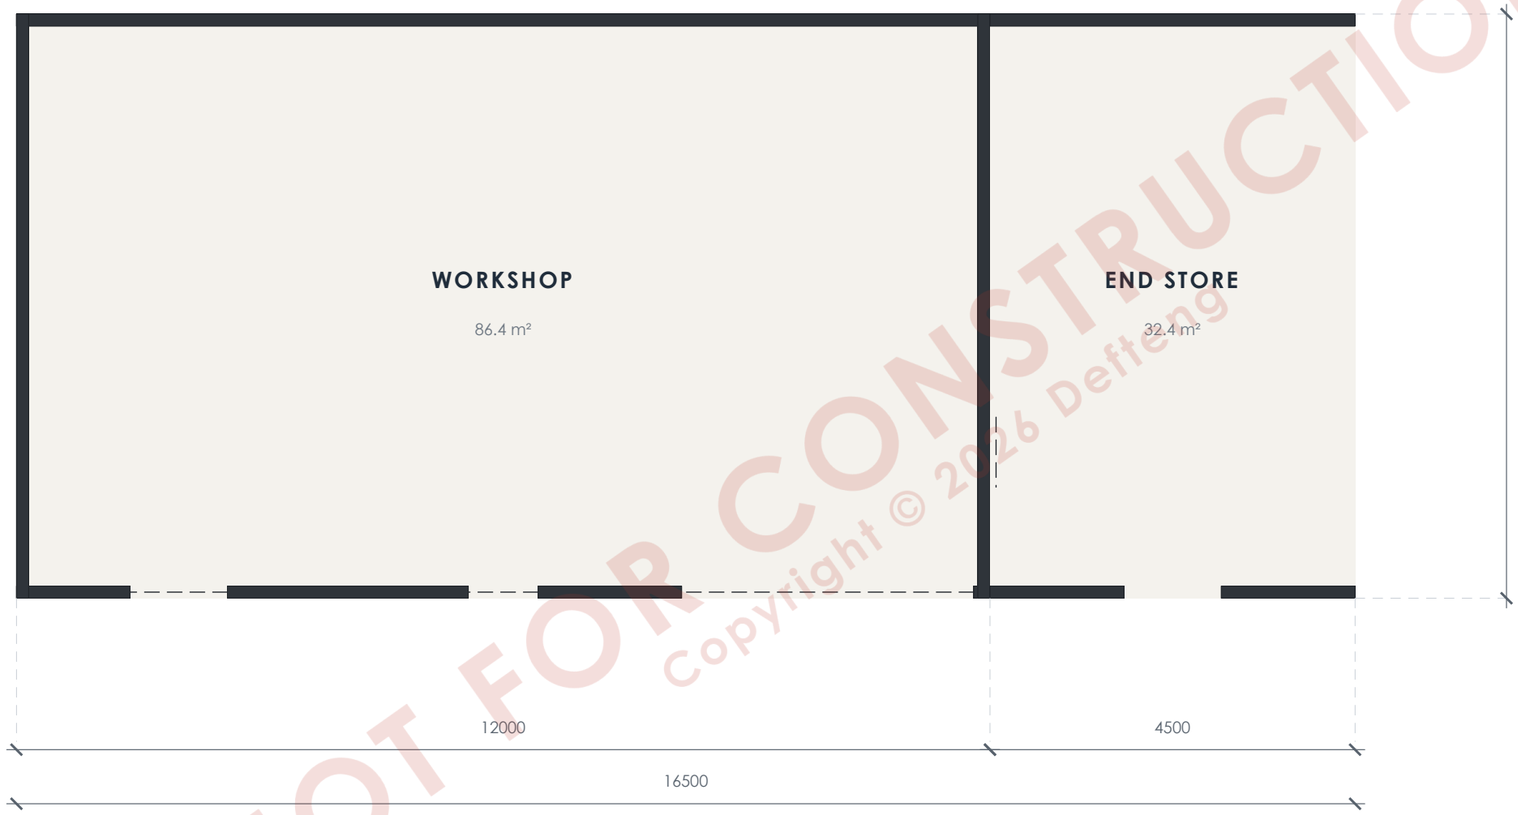

NOT FOR CONSTRUCTION
Copyright © 2026 Defteng Ltd

1 SITE PLAN

2 buildings · common walls shown once

SCALE 1:75 @ A3

0 1 2 m

Copyright © 2026 **Defteng Ltd**

defteng®
Efficacy Unbound

All design concepts, planning and documentation are the Copyright of Defteng Ltd, using or copying information in part or full without written permission constitutes an infringement of copyright.
Copyright © 2026 Defteng Ltd | All rights reserved.

Project Name:
DARFIELD — KITSET WORKSHOP WITH END LEAN-TO

Site Address:
PROPOSED KITSET SHED SITE ADDRESS

Building Type:
WORKSHOP & STORE

REV.	AMENDMENTS	DATE
1	Preliminary Drawings	06/11/2026

Drawn:
Abdullah Nazir

Project ID:
DEFLO-911-8462190

Revision:
1

Project Status:
Preliminary Drawings


Date:
06/11/2026

Scale @A3:
1:75

Drawing Title:
SITE PLAN

A100

6/11/2026 1:39:55 am

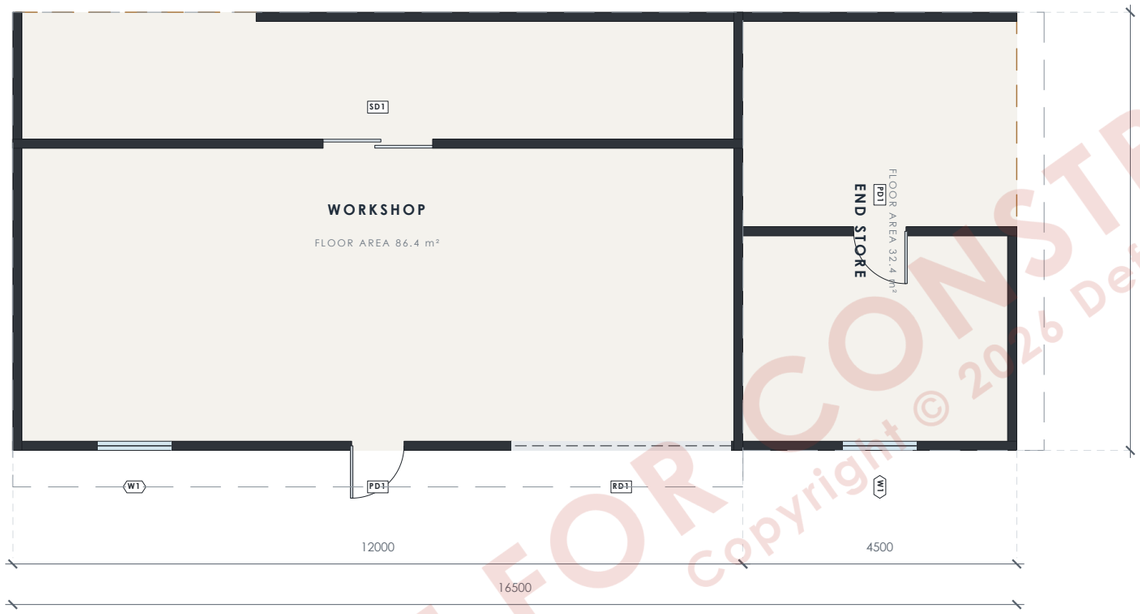

DOOR SCHEDULE

Mark	Type	Width	Height	Qty	Location
RD1	ROLLER DOOR	3600	3000	1	WORKSHOP · FRONT
SD1	SLIDING DOOR	1800	2100	1	WORKSHOP · OFFICE & AMENITIES
PD1	PA DOOR · LH OUT	860	2000	3	WORKSHOP · FRONT, END STORE · REAR, END STORE · STORE PARTITION

WINDOW SCHEDULE

Mark	Width	Height	Sill	Qty	Location
W1	1200	900	1200	2	WORKSHOP · FRONT, END STORE · LEFT END

SKYLIGHT SCHEDULE

Mark	Width	Length	Qty	Location
NONE				

All sizes in mm, clear opening. Skylight length measured up the slope, eave to ridge. Door handing as seen from outside: LH hinged on the left, RH on the right.

CLADDING SCHEDULE

Mark	Location	Profile	Cover	BMT	Finish	Fixing
RC-1	ROOF	5-RIB	760	0.40	NEW DENIM BLUE	PIERCE FIXED
WC-1	WALLS	CORRUGATE	762	0.40	TITANIA	PIERCE FIXED

Cover width and BMT in mm. Roof pitch 15° · 5-Rib published minimum 3°. Confirm against the manufacturer's literature.

SCALE 1:100 @ A3

0 1 2 m

1 FLOOR PLAN — ALL BUILDINGS

2 buildings · 118.8 m² in all

NOT FOR CONSTRUCTION
Copyright © 2026 Defteng

defteng®
Efficacy Unbound

All design concepts, planning and documentation are the Copyright of Defteng Ltd, using or copying information in part or full without written permission constitutes an infringement of copyright.
Copyright © 2026 Defteng Ltd | All rights reserved.

Project Name:
DARFIELD — KITSET WORKSHOP WITH END LEAN-TO

Site Address:
PROPOSED KITSET SHED SITE ADDRESS

Building Type:
WORKSHOP & STORE

REV.	AMENDMENTS	DATE
1	Preliminary Drawings	06/11/2026

Drawn:
Abdullah Nazir

Project ID:
DEFLO-911-8462190

Revision:
1

Project Status:
Preliminary Drawings

Date:
06/11/2026


Scale @A3:
1:100

Drawing Title:
FLOOR PLAN — ALL BUILDINGS

A101

Copyright © 2026 Defteng Ltd

6/11/2026 1:39:55 am

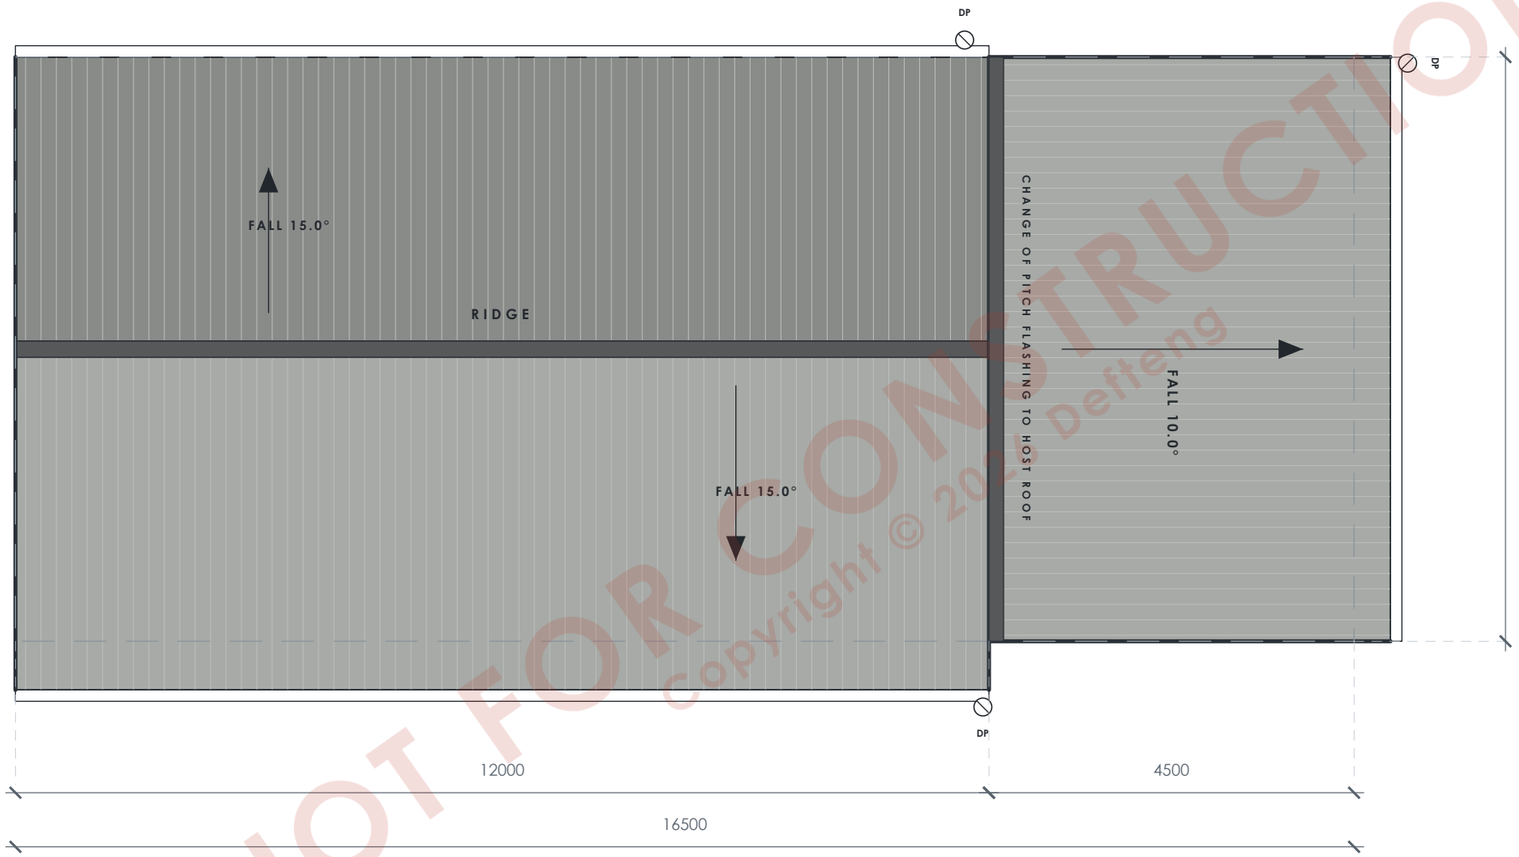

NOT FOR CONSTRUCTION
Copyright © 2026 Defteng

1 ROOF LAYOUT — ALL BUILDINGS

2 buildings · 118.8 m² in all

SCALE 1:75 @ A3

0 1 2 m

Copyright © 2026 **Defteng Ltd**

defteng®
Efficacy Unbound

All design concepts, planning and documentation are the Copyright of Defteng Ltd, using or copying information in part or full without written permission constitutes an infringement of copyright.
Copyright © 2026 Defteng Ltd | All rights reserved.

Project Name:
DARFIELD — KITSET WORKSHOP WITH END LEAN-TO

Site Address:
PROPOSED KITSET SHED SITE ADDRESS

Building Type:
WORKSHOP & STORE

REV.	AMENDMENTS	DATE
1	Preliminary Drawings	06/11/2026

Drawn:
Abdullah Nazir

Project ID:
DEFLO-911-8462190

Revision:
1

Project Status:
Preliminary Drawings


Date:
06/11/2026

Scale @A3:
1:75

Drawing Title:
ROOF LAYOUT — ALL BUILDINGS


A102

6/11/2026 1:39:55 am

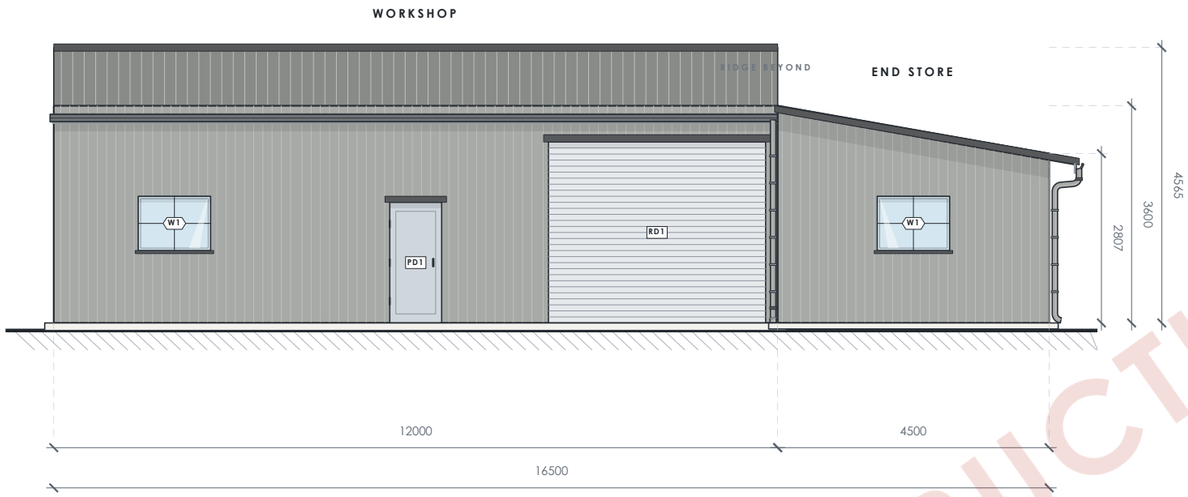

1 FRONT ELEVATION — ALL BUILDINGS

2 buildings · overall 16500

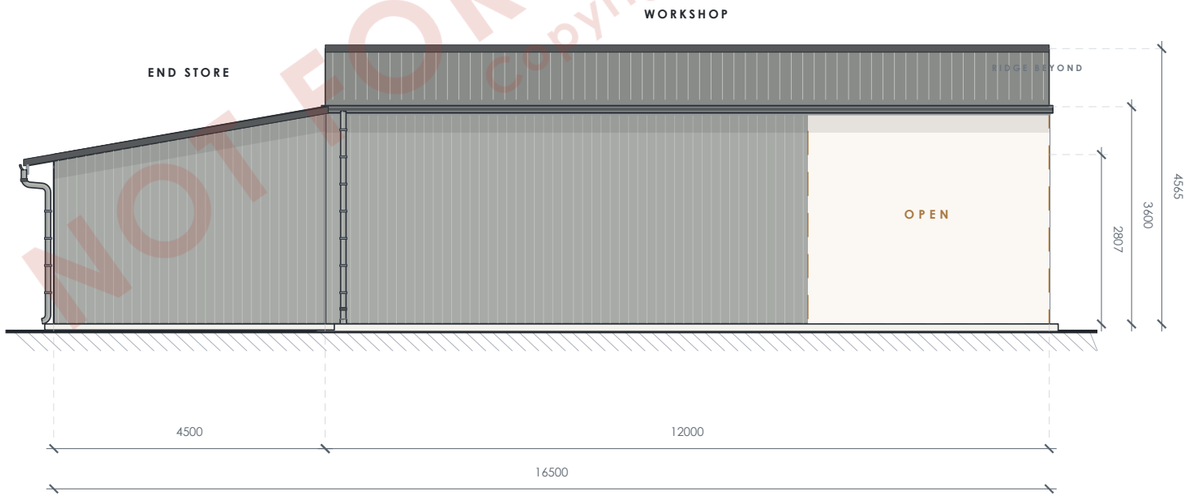

2 REAR ELEVATION — ALL BUILDINGS

2 buildings · overall 16500

NOT FOR CONSTRUCTION
Copyright © 2026 Defteng

SCALE 1:100 @ A3

0 1 2 m

defteng®
Efficacy Unbound

All design concepts, planning and documentation are the Copyright of Defteng Ltd, using or copying information in part or full without written permission constitutes an infringement of copyright.
Copyright © 2026 Defteng Ltd | All rights reserved.

Project Name:
DARFIELD — KITSET WORKSHOP WITH END LEAN-TO

Site Address:
PROPOSED KITSET SHED SITE ADDRESS

Building Type:
WORKSHOP & STORE

REV.	AMENDMENTS	DATE
1	Preliminary Drawings	06/11/2026

Drawn:
Abdullah Nazir

Project ID:
DEFLO-911-8462190

Revision:
1

Project Status:
Preliminary Drawings

Date:
06/11/2026


Scale @A3:
1:100

Drawing Title:
ELEVATIONS — FRONT & REAR

A103


Copyright © 2026 Defteng Ltd

6/11/2026 1:39:55 am

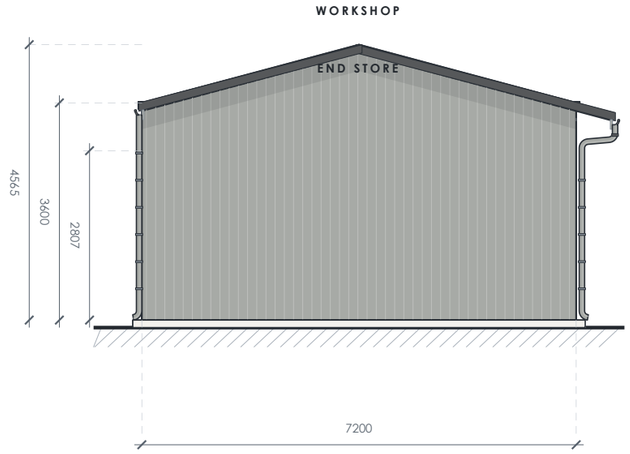

1 LEFT ELEVATION — ALL BUILDINGS

2 buildings · overall 7200

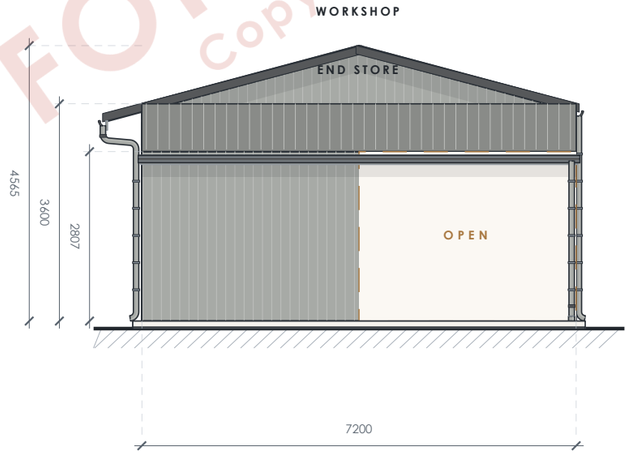

2 RIGHT ELEVATION — ALL BUILDINGS

2 buildings · overall 7200

SCALE 1:100 @ A3

0 1 2 m

SCALE 1:100 @ A3

0 1 2 m

defteng®
Efficacy Unbound

All design concepts, planning and documentation are the Copyright of Defteng Ltd, using or copying information in part or full without written permission constitutes an infringement of copyright.
Copyright © 2026 Defteng Ltd | All rights reserved.

Project Name:
DARFIELD — KITSET WORKSHOP WITH END LEAN-TO

Site Address:
PROPOSED KITSET SHED SITE ADDRESS

Building Type:
WORKSHOP & STORE

REV.	AMENDMENTS	DATE
1	Preliminary Drawings	06/11/2026

Drawn:
Abdullah Nazir

Project ID:
DEFLO-911-8462190

Revision:
1

Project Status:
Preliminary Drawings

Date:
06/11/2026

Scale @A3:
1:100

Drawing Title:
ELEVATIONS — LEFT & RIGHT

A104


NOT FOR CONSTRUCTION
Copyright © 2026 Defteng

Copyright © 2026 **Defteng Ltd**

6/11/2026 1:39:55 am

MEP NOTES — ROOF DRAINAGE

1. Spouting and downpipes on this sheet have been **sized by calculation**, not by rule of thumb: every gutter run is worked through the table below.
2. Flow per run **Q = A × i ÷ 3600** (L/s), where A is the plan (horizontal) catchment the run drains — each side of a gable separately — and i the design rainfall intensity.
3. Design rainfall intensity **i = 100 mm/hr** (NZBC E1/AS1). Where the site's 10-minute intensity exceeds 100 mm/hr, re-check with E1/VM1 and HIRDS data.
4. 3 gutter runs, 129.2 m² of roof, drained by **3 × 80 mm round** downpipes at 2.4 L/s each, with 2.8 L/s per outlet from 125 mm quarter-round spouting and no more than 12 m of spouting to any outlet.
5. Spouting laid to a fall of 1:500 minimum; brackets at 900 mm centres max; downpipe clips at 1.2 m centres max, two per downpipe minimum.
6. Overflow relief is provided on every run for a blocked outlet (NZBC E1).
7. Downpipes discharge to the stormwater system or an approved outfall, by others — confirm the connection on site.
8. All roof plumbing by a licensed plumber to NZBC E1 / AS/NZS 3500.3. Confirm capacities against the spouting manufacturer's tables before ordering.

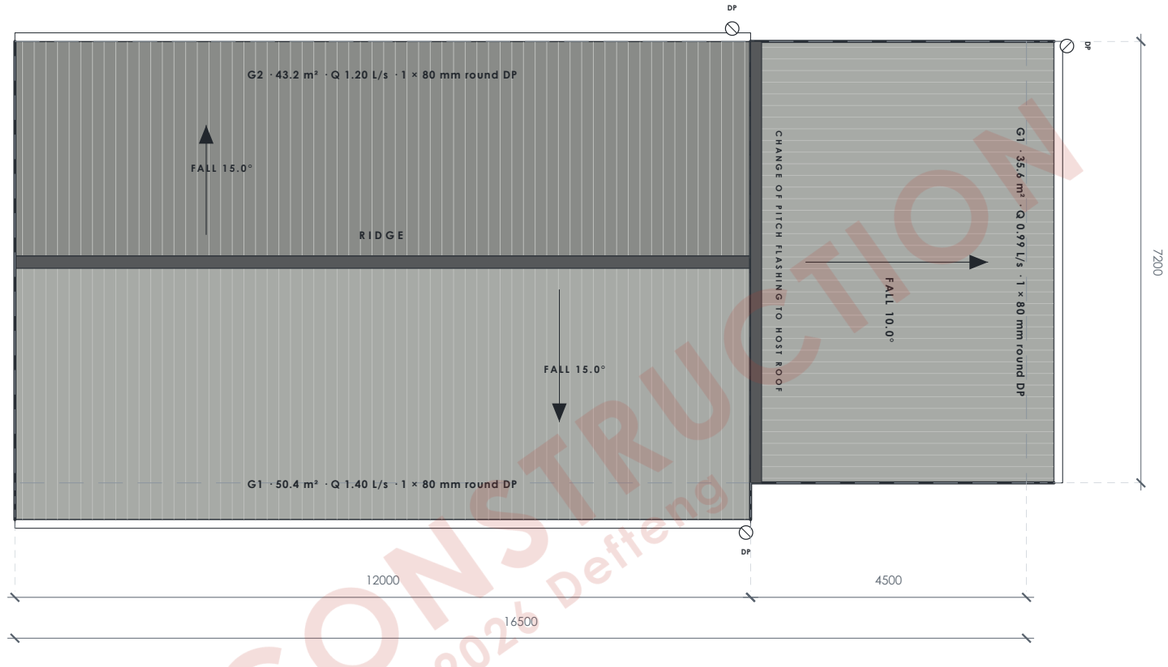

1 ROOF DRAINAGE PLAN — ALL BUILDINGS

2 buildings · 118.8 m² in all

SCALE 1:100 @ A3


0 1 2 m

DOWNPIPE CALCULATION

Roof / gutter run	Plan area m²	Intensity mm/hr	Q L/s	DP capacity L/s	DP required	Provided	Governed by
Workshop · G1 Front eave	50.4	100	1.40	2.4	1	**1**	downpipe capacity
Workshop · G2 Rear eave	43.2	100	1.20	2.4	1	**1**	downpipe capacity
End Store · G1 Low (front) eave	35.6	100	0.99	2.4	1	**1**	downpipe capacity

Q = A × i ÷ 3600, A the plan (horizontal) area each gutter drains — each side of a gable separately. Provided = the greater of downpipe capacity, spouting capacity per outlet and the maximum spouting run to an outlet; outlets at the ends of runs, none mid-doorway. Design intensity 100 mm/hr (NZ: E1/AS1; above 100 mm/hr use E1/VM1 with HIRDS). Final sizing to the governing code — NZBC E1 or AS/NZS 3500.3.

PLUMBING FIXTURE SCHEDULE

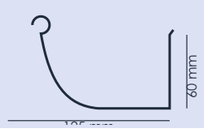Item	Specification	Qty	Unit	Note
Spouting	125 mm quarter round, 0.55 mm Colorsteel New Denim Blue, 6 m lengths, fall min 1:500 	**31.2**	m	
Downpipe	80 mm round, Colorsteel New Denim Blue	**9.7**	m	
Spouting bracket	Internal steel, max 900 mm crs + one at each joint and outlet	**45**	no.	
Stop end — LH	125 quarter round	**3**	no.	
Stop end — RH	125 quarter round	**3**	no.	
Outlet / drop end	To suit 80 mm round	**3**	no.	
Internal / external corner	90° mitre — straight runs, none needed	**0**	no.	
Joiner	125 quarter round, sealed	**3**	no.	
Expansion joint	On runs over 12 m	**0**	no.	
Offset bend (swan neck)	95° elbow F+F to AS/NZS 1254, 80 mm round — a pair per downpipe off an overhang	**4**	no.	
Shoe / bend to stormwater	95° elbow F+F to AS/NZS 1254, 80 mm round, discharging onto the slab	**3**	no.	
Pipe clip	Steel, 450 mm crs, min 2 per downpipe	**23**	no.	
Fascia	0.55 mm Colorsteel New Denim Blue, fixed over the cladding at the eave; the spouting brackets fix through it	**31.2**	m	
Eave flashing behind spouting	0.55 mm Colorsteel New Denim Blue	**31.2**	m	
Overflow relief	Front-face overflow slots or relief outlet, per run (NZBC E1)	**3**	no.	

Spouting and downpipes by length (m), as priced. Brackets at 900 mm crs max plus one at each joint, corner and outlet; clips at 1.2 m crs max, min 2 per downpipe. Fall min 1:500. Provide overflow relief for a blocked outlet.

NOT FOR CONSTRUCTION
Copyright © 2026 Defteng

defteng®
Efficacy Unbound

All design concepts, planning and documentation are the Copyright of Defteng Ltd, using or copying information in part or full without written permission constitutes an infringement of copyright.
Copyright © 2026 Defteng Ltd | All rights reserved.

Project Name:
DARFIELD — KITSET WORKSHOP WITH END LEAN-TO

Site Address:
PROPOSED KITSET SHED SITE ADDRESS

Building Type:
WORKSHOP & STORE

REV.	AMENDMENTS	DATE
1	Preliminary Drawings	06/11/2026

Drawn:
Abdullah Nazir

Project ID:
DEFLO-911-8462190

Revision: **1**

Project Status: **Preliminary Drawings**

Date: **06/11/2026**

Scale @A3: **1:100**

Drawing Title:
ROOF DRAINAGE & PLUMBING SCHEDULE

A105

Copyright © 2026 Defteng Ltd

6/11/2026 1:39:55 am