
TE AWAMUTU — KITSET FARM WORKSHOP

PROPOSED KITSET SHED SITE ADDRESS HERE

FARM WORKSHOP

DRAWING INDEX

NUMBER	DRAWING NAME
G000	COVER
A101	FLOOR PLAN
A102	ROOF LAYOUT
A103	ELEVATIONS — FRONT & REAR
A104	ELEVATIONS — LEFT & RIGHT
A105	ROOF DRAINAGE & PLUMBING SCHEDULE

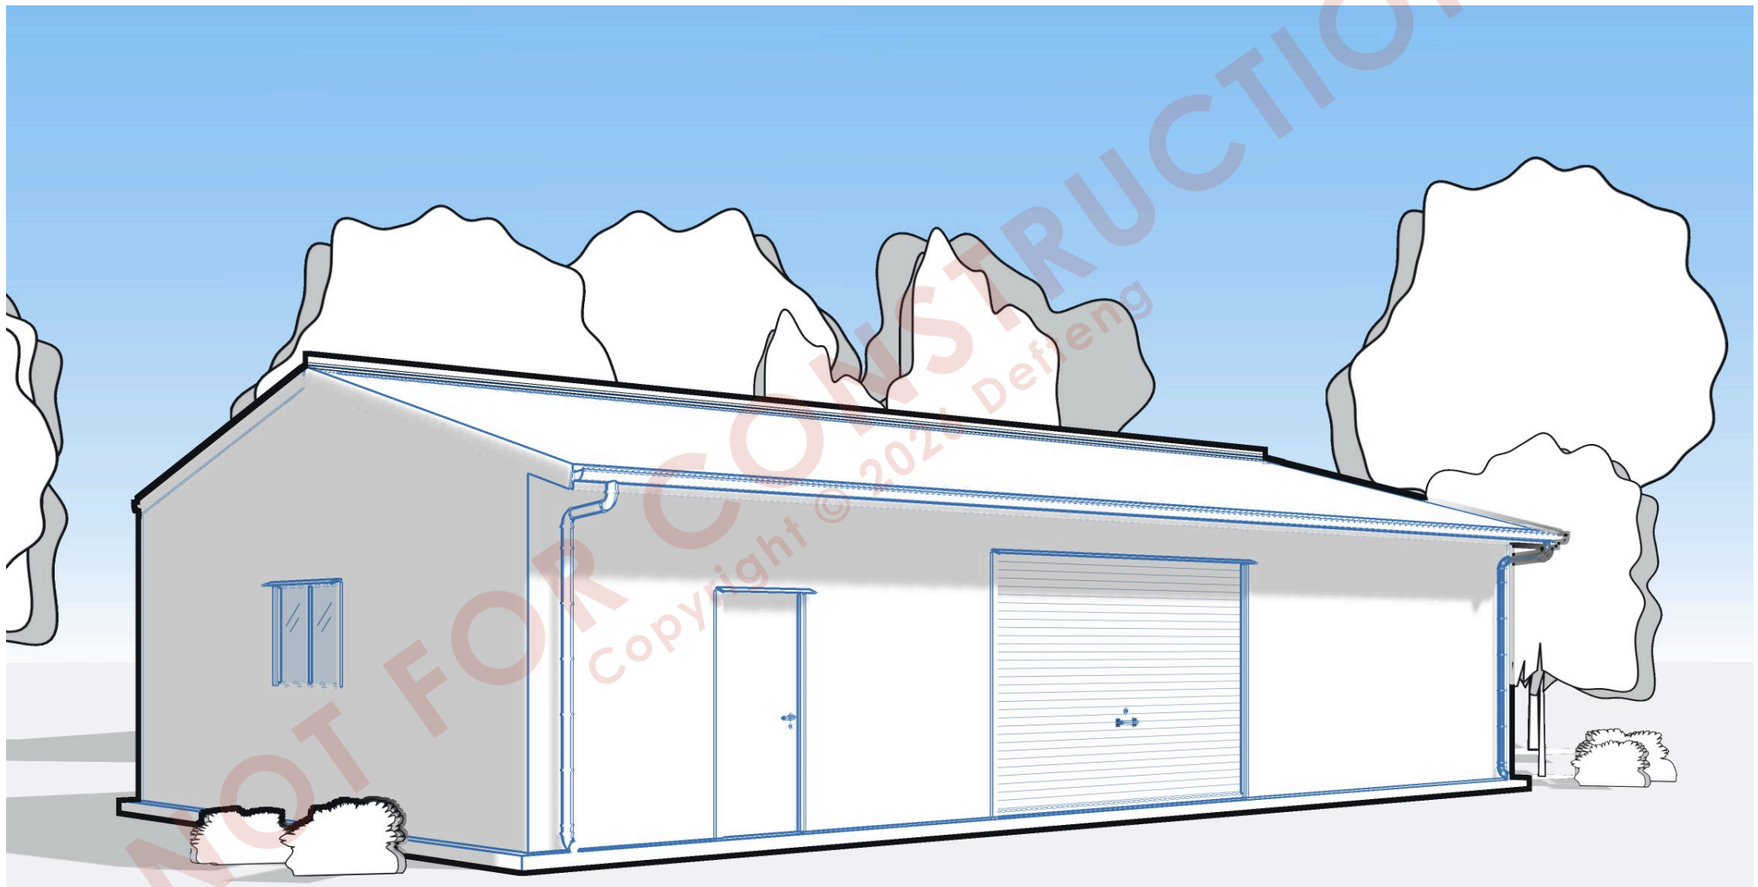

NOT FOR CONSTRUCTION
Copyright © 2026 Defteng

FOR ILLUSTRATION PURPOSE ONLY

NOT FOR CONSTRUCTION

These are preliminary drawings, prepared to show the concept only. They are not for construction, building consent or pricing, and are not to be relied on until issued for construction by Defteng Ltd.

All design concepts, drawings, and documentation are the copyright of Defteng Ltd. Unauthorized use, reproduction, or distribution in part or full without written consent constitutes an infringement of copyright.
© 2026 Defteng Ltd | All rights reserved

Copyright © 2026 **Defteng Ltd**

defteng®
Efficacy Unbound

All design concepts, planning and documentation are the Copyright of Defteng Ltd, using or copying information in part or full without written permission constitutes an infringement of copyright.
Copyright © 2026 Defteng Ltd | All rights reserved.

Project Name:
TE AWAMUTU — KITSET FARM WORKSHOP

Site Address:
PROPOSED KITSET SHED SITE ADDRESS HERE

Building Type:
FARM WORKSHOP

REV.	AMENDMENTS	DATE
1	Preliminary Drawings	06/11/2026

Drawn:
Abdullah Nazir

Project ID:
DEFLO-991-3556401

Revision:
1

Project Status:
Preliminary Drawings


Date:
06/11/2026

Scale @A3:
NTS

Drawing Title:
COVER

G000

6/11/2026 1:24:19 am

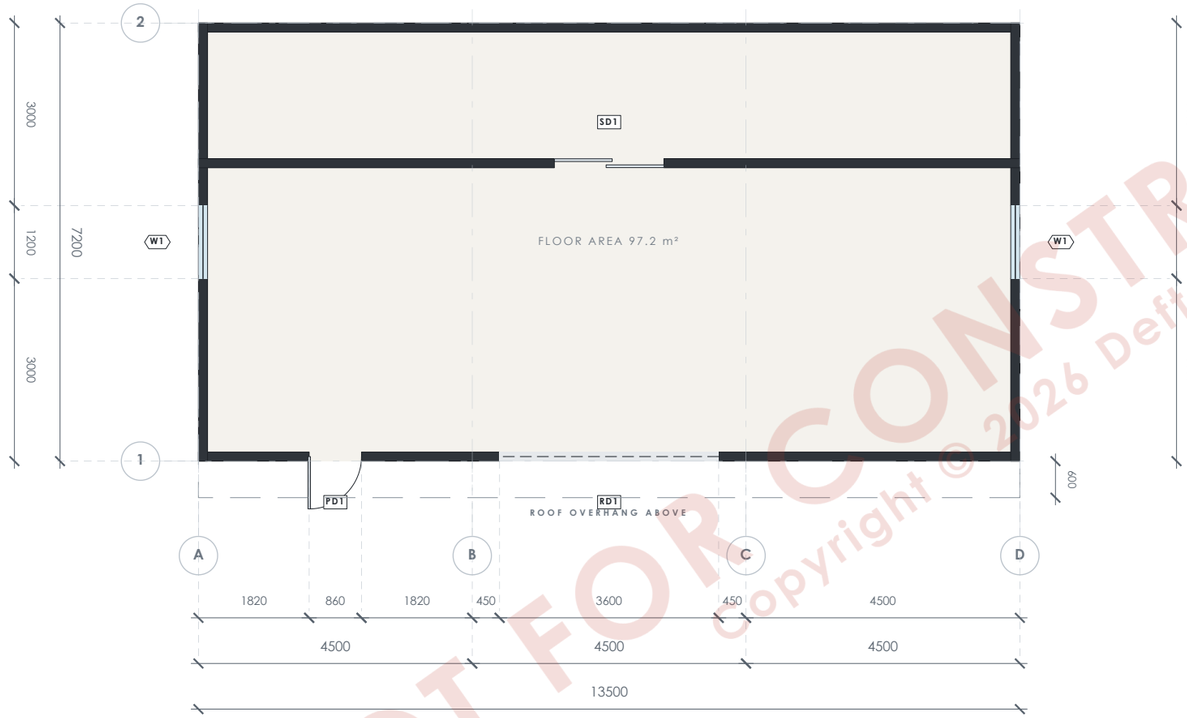

DOOR SCHEDULE

Mark	Type	Width	Height	Qty	Location
RD1	ROLLER DOOR	3600	2400	1	FRONT
SD1	SLIDING DOOR	1800	2100	1	STORE PARTITION
PD1	P.A DOOR · LH OUT	860	2000	1	FRONT

WINDOW SCHEDULE

Mark	Width	Height	Sill	Qty	Location
W1	1200	900	1200	2	LEFT END, RIGHT END

SKYLIGHT SCHEDULE

Mark	Width	Length	Qty	Location
NONE				

All sizes in mm, clear opening. Skylight length measured up the slope, eave to ridge. Door handing as seen from outside: LH hinged on the left, RH on the right.

CLADDING SCHEDULE

Mark	Location	Profile	Cover	BMT	Finish	Fixing
RC-1	ROOF	5-RIB	760	0.40	GREY FRIARS	PIERCE FIXED
WC-1	WALLS	CORRUGATE	762	0.40	GULL GREY	PIERCE FIXED

Cover width and BMT in mm. Roof pitch 15° · 5-Rib published minimum 3°. Confirm against the manufacturer's literature.

SCALE 1:100 @ A3

0 1 2 m

1 FLOOR PLAN

13500 × 7200 · 3 bays · 5 openings

defteng®
Efficacy Unbound

All design concepts, planning and documentation are the Copyright of Defteng Ltd, using or copying information in part or full without written permission constitutes an infringement of copyright.
Copyright © 2026 Defteng Ltd | All rights reserved.

Project Name:
TE AWAMUTU — KITSET FARM WORKSHOP

Site Address:
PROPOSED KITSET SHED SITE ADDRESS HERE

Building Type:
FARM WORKSHOP

REV.	AMENDMENTS	DATE
1	Preliminary Drawings	06/11/2026

Drawn:
Abdullah Nazir

Project ID:
DEFLO-991-3556401

Revision:
1

Project Status:
Preliminary Drawings

Date:
06/11/2026

Scale @A3:
1:100


Drawing Title:
FLOOR PLAN

A101

NOT FOR CONSTRUCTION
Copyright © 2026 Defteng

Copyright © 2026 **Defteng Ltd**

6/11/2026 1:24:19 am

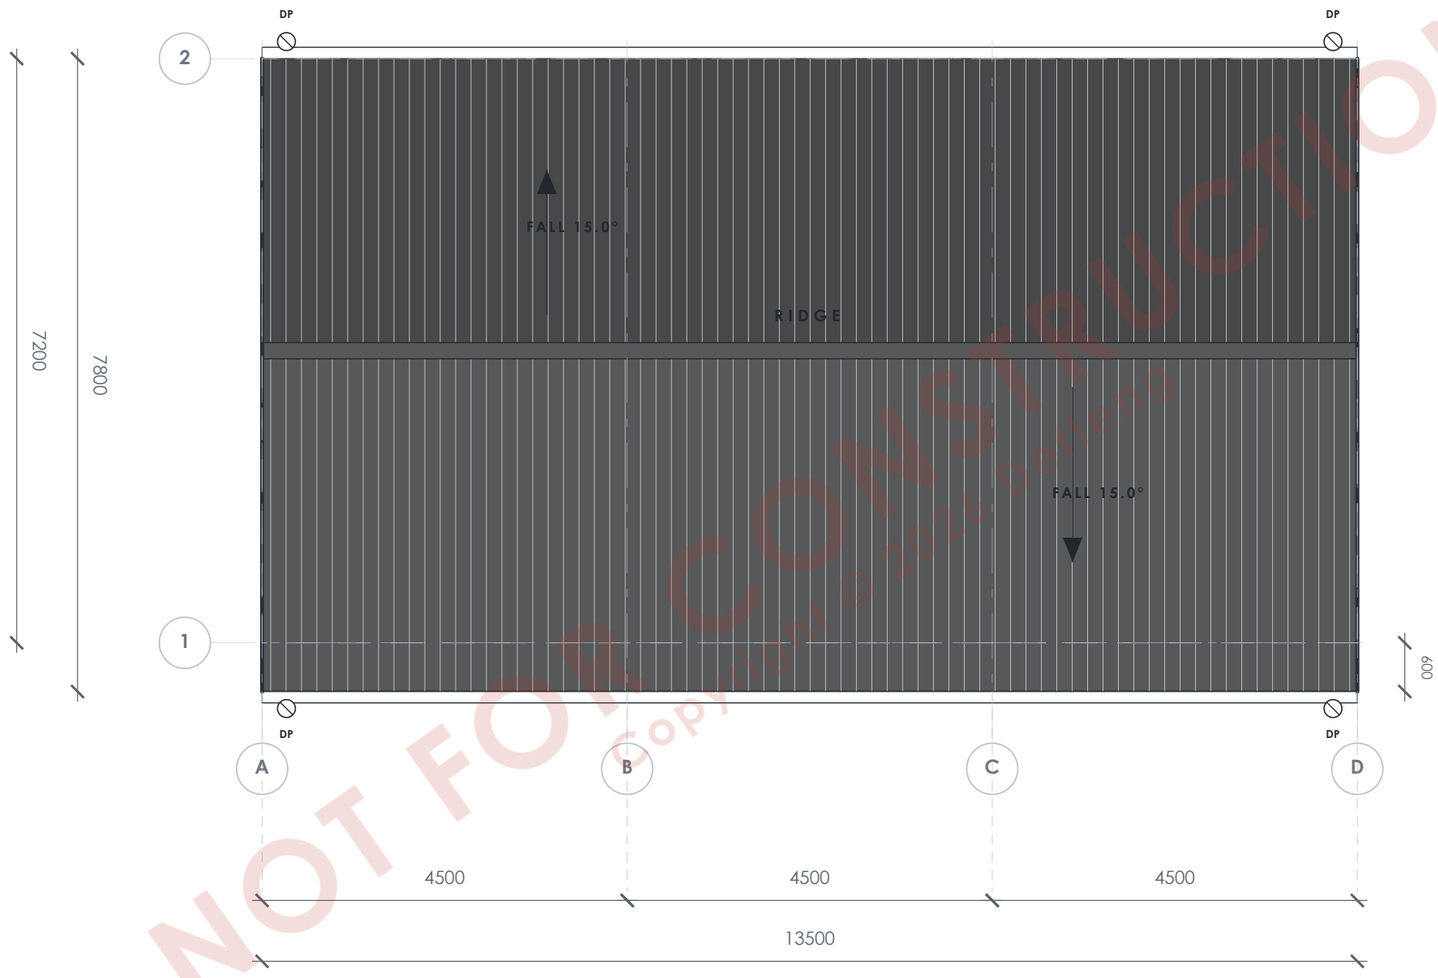

NOT FOR CONSTRUCTION
Copyright © 2026 Defteng

1 ROOF LAYOUT

Gable · pitch 15.0° · rafter run 3727 · 5-Rib roofing

SCALE 1:75 @ A3

0 1 2 m

Copyright © 2026 Defteng Ltd

defteng®
Efficacy Unbound

All design concepts, planning and documentation are the Copyright of Defteng Ltd, using or copying information in part or full without written permission constitutes an infringement of copyright.
Copyright © 2026 Defteng Ltd | All rights reserved.

Project Name:
TE AWAMUTU — KITSET FARM WORKSHOP

Site Address:
PROPOSED KITSET SHED SITE ADDRESS HERE

Building Type:
FARM WORKSHOP

REV.	AMENDMENTS	DATE
1	Preliminary Drawings	06/11/2026

Drawn:
Abdullah Nazir

Project ID:
DEFLO-991-3556401

Revision:
1

Project Status:
Preliminary Drawings


Date:
06/11/2026

Scale @A3:
1:75

Drawing Title:
ROOF LAYOUT

A102

6/11/2026 1:24:19 am

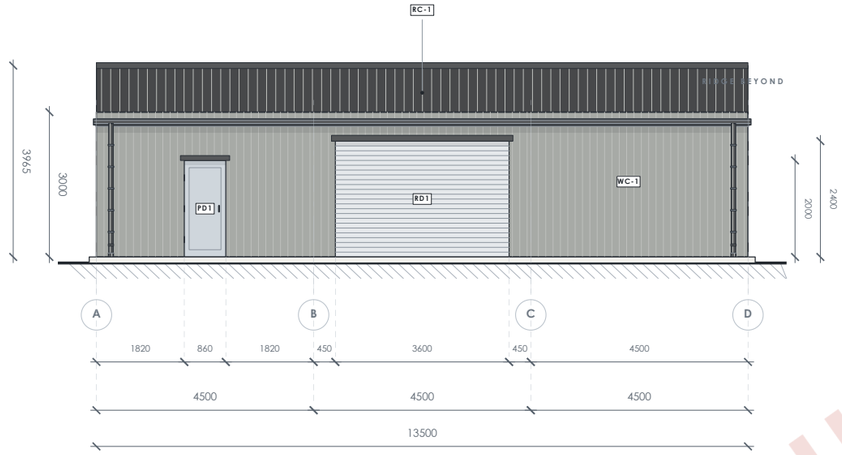


1 FRONT ELEVATION

Eave 3000 · ridge 3965 · Corrugate walls

SCALE 1:125 @ A3

0 1 2 m

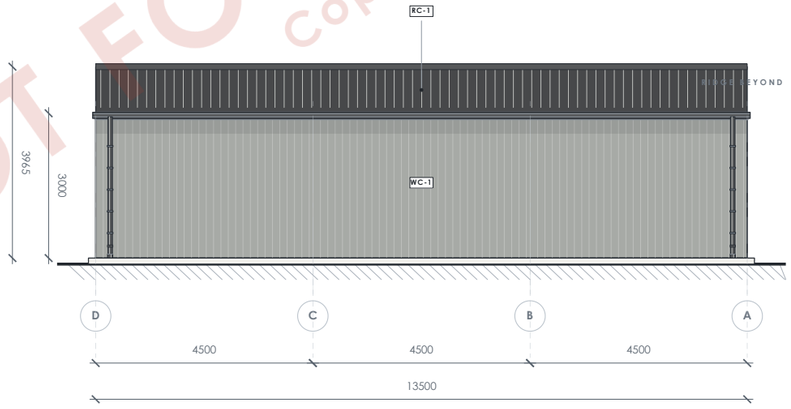

2 REAR ELEVATION

Eave 3000 · ridge 3965 · Corrugate walls

SCALE 1:125 @ A3

0 1 2 m

NOT FOR CONSTRUCTION
Copyright © 2026 Defteng

defteng®
Efficacy Unbound

All design concepts, planning and documentation are the Copyright of Defteng Ltd, using or copying information in part or full without written permission constitutes an infringement of copyright.
Copyright © 2026 Defteng Ltd | All rights reserved.

Project Name:
TE AWAMUTU — KITSET FARM WORKSHOP

Site Address:
PROPOSED KITSET SHED SITE ADDRESS HERE

Building Type:
FARM WORKSHOP

REV.	AMENDMENTS	DATE
1	Preliminary Drawings	06/11/2026

Drawn:
Abdullah Nazir

Project ID:
DEFLO-991-3556401

Revision:
1

Project Status:
Preliminary Drawings

Date:
06/11/2026


Scale @A3:
1:125

Drawing Title:
ELEVATIONS — FRONT & REAR

A103

Copyright © 2026 Defteng Ltd

6/11/2026 1:24:19 am

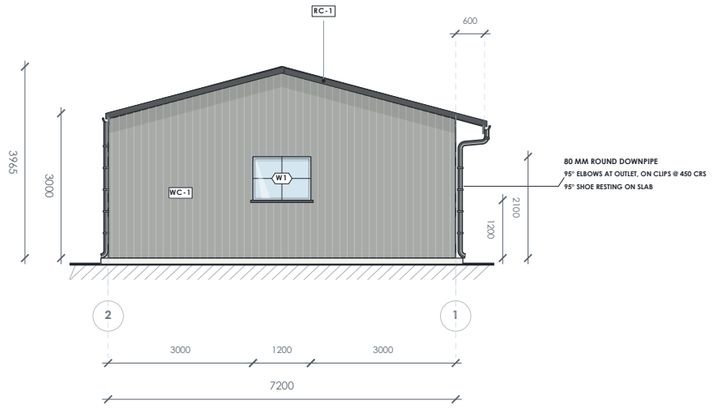


1 LEFT ELEVATION

Span 7200 · eave 3000 · ridge 3965 · Corrugate walls

SCALE 1:125 @ A3

0 1 2 m

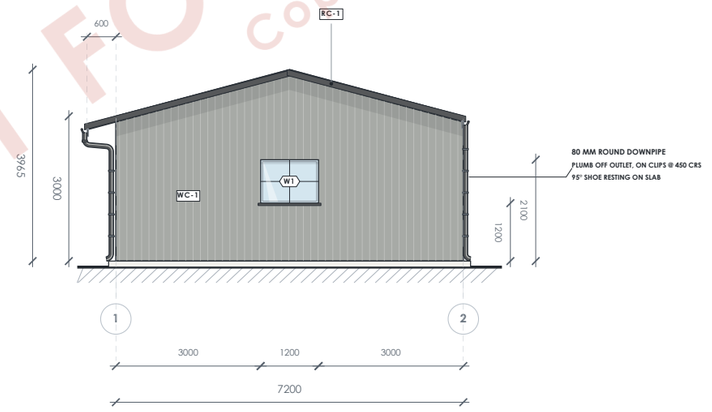

2 RIGHT ELEVATION

Span 7200 · eave 3000 · ridge 3965 · Corrugate walls

SCALE 1:125 @ A3

0 1 2 m

NOT FOR CONSTRUCTION
Copyright © 2026 Defteng

defteng®
Efficacy Unbound

All design concepts, planning and documentation are the Copyright of Defteng Ltd, using or copying information in part or full without written permission constitutes an infringement of copyright.
Copyright © 2026 Defteng Ltd | All rights reserved.

Project Name:
TE AWAMUTU — KITSET FARM WORKSHOP

Site Address:
PROPOSED KITSET SHED SITE ADDRESS HERE

Building Type:
FARM WORKSHOP

REV.	AMENDMENTS	DATE
1	Preliminary Drawings	06/11/2026

Drawn:
Abdullah Nazir

Project ID:
DEFLO-991-3556401

Revision:
1

Project Status:
Preliminary Drawings

Date:
06/11/2026

Scale @A3:
1:125

Drawing Title:
ELEVATIONS — LEFT & RIGHT


A104

Copyright © 2026 Defteng Ltd

6/11/2026 1:24:19 am

MEP NOTES — ROOF DRAINAGE

1. Spouting and downpipes on this sheet have been **sized by calculation**, not by rule of thumb: every gutter run is worked through the table below.
2. Flow per run **Q = A × i ÷ 3600** (L/s), where A is the plan (horizontal) catchment the run drains — each side of a gable separately — and i the design rainfall intensity.
3. Design rainfall intensity **i = 100 mm/hr** (NZBC E1/AS1). Where the site's 10-minute intensity exceeds 100 mm/hr, re-check with E1/VM1 and HIRDS data.
4. 2 gutter runs, 105.3 m² of roof, drained by **4 × 80 mm round** downpipes at 2.4 L/s each, with 2.8 L/s per outlet from 125 mm quarter-round spouting and no more than 12 m of spouting to any outlet.
5. Spouting laid to a fall of 1:500 minimum; brackets at 900 mm centres max; downpipe clips at 1.2 m centres max, two per downpipe minimum.
6. Overflow relief is provided on every run for a blocked outlet (NZBC E1).
7. Downpipes discharge to the stormwater system or an approved outfall, by others — confirm the connection on site.
8. All roof plumbing by a licensed plumber to NZBC E1 / AS/NZS 3500.3. Confirm capacities against the spouting manufacturer's tables before ordering.

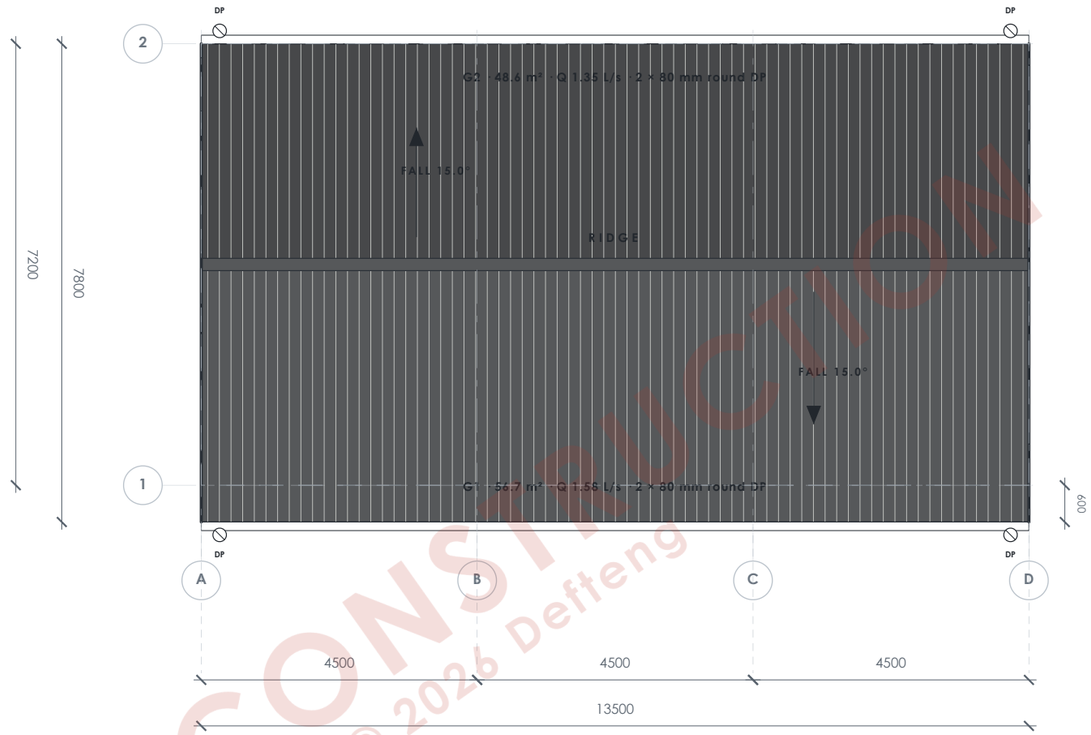

1 ROOF DRAINAGE PLAN

2 gutter runs · 4 downpipes · 100 mm/hr · 13500 × 7200

SCALE 1:100 @ A3


0 1 2 m

DOWNPIPE CALCULATION

Roof / gutter run	Plan area m²	Intensity mm/hr	Q L/s	DP capacity L/s	DP required	Provided	Governed by
G1 Front eave	56.7	100	1.58	2.4	1	**2**	12 m max run
G2 Rear eave	48.6	100	1.35	2.4	1	**2**	12 m max run

Q = A × i ÷ 3600, A the plan (horizontal) area each gutter drains — each side of a gable separately. Provided = the greater of downpipe capacity, spouting capacity per outlet and the maximum spouting run to an outlet; outlets at the ends of runs, none mid-doorway. Design intensity 100 mm/hr (NZ: E1/AS1; above 100 mm/hr use E1/VM1 with HIRDS). Final sizing to the governing code — NZBC E1 or AS/NZS 3500.3.

PLUMBING FIXTURE SCHEDULE

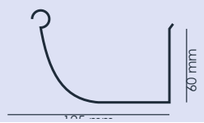Item	Specification	Qty	Unit	Note
Spouting	125 mm quarter round, 0.55 mm Colorsteel Grey Friars, 6 m lengths, fall min 1:500 	**27**	m	6 lengths
Downpipe	80 mm round, Colorsteel Grey Friars	**11.7**	m	4 downpipes
Spouting bracket	Internal steel, max 900 mm crs + one at each joint and outlet	**40**	no.	
Stop end — LH	125 quarter round	**2**	no.	
Stop end — RH	125 quarter round	**2**	no.	
Outlet / drop end	To suit 80 mm round	**4**	no.	
Internal / external corner	90° mitre — straight runs, none needed	**0**	no.	
Joiner	125 quarter round, sealed	**4**	no.	
Expansion joint	On runs over 12 m	**2**	no.	
Offset bend (swan neck)	95° elbow F+F to AS/NZS 1254, 80 mm round — a pair per downpipe off an overhang	**4**	no.	
Shoe / bend to stormwater	95° elbow F+F to AS/NZS 1254, 80 mm round, discharging onto the slab	**4**	no.	
Pipe clip	Steel, 450 mm crs, min 2 per downpipe	**28**	no.	
Fascia	0.55 mm Colorsteel Grey Friars, fixed over the cladding at the eave; the spouting brackets fix through it	**27**	m	
Eave flashing behind spouting	0.55 mm Colorsteel Grey Friars	**27**	m	
Overflow relief	Front-face overflow slots or relief outlet, per run (NZBC E1)	**2**	no.	

Spouting and downpipes by length (m), as priced. Brackets at 900 mm crs max plus one at each joint, corner and outlet; clips at 1.2 m crs max, min 2 per downpipe. Fall min 1:500. Provide overflow relief for a blocked outlet.

NOT FOR CONSTRUCTION
Copyright © 2026 Defteng Ltd

defteng®
Efficacy Unbound

All design concepts, planning and documentation are the Copyright of Defteng Ltd, using or copying information in part or full without written permission constitutes an infringement of copyright.
Copyright © 2026 Defteng Ltd | All rights reserved.

Project Name:
TE AWAMUTU — KITSET FARM WORKSHOP

Site Address:
PROPOSED KITSET SHED SITE ADDRESS HERE

Building Type:
FARM WORKSHOP

REV.	AMENDMENTS	DATE
1	Preliminary Drawings	06/11/2026

Drawn:
Abdullah Nazir

Project ID:
DEFLO-991-3556401

Revision: **1**

Project Status: **Preliminary Drawings**

Date: **06/11/2026**

Scale @A3: **1:100**

Drawing Title:
ROOF DRAINAGE & PLUMBING SCHEDULE

A105

Copyright © 2026 Defteng Ltd

6/11/2026 1:24:19 am